


S2B EPL 21147 Premise Map Boundary

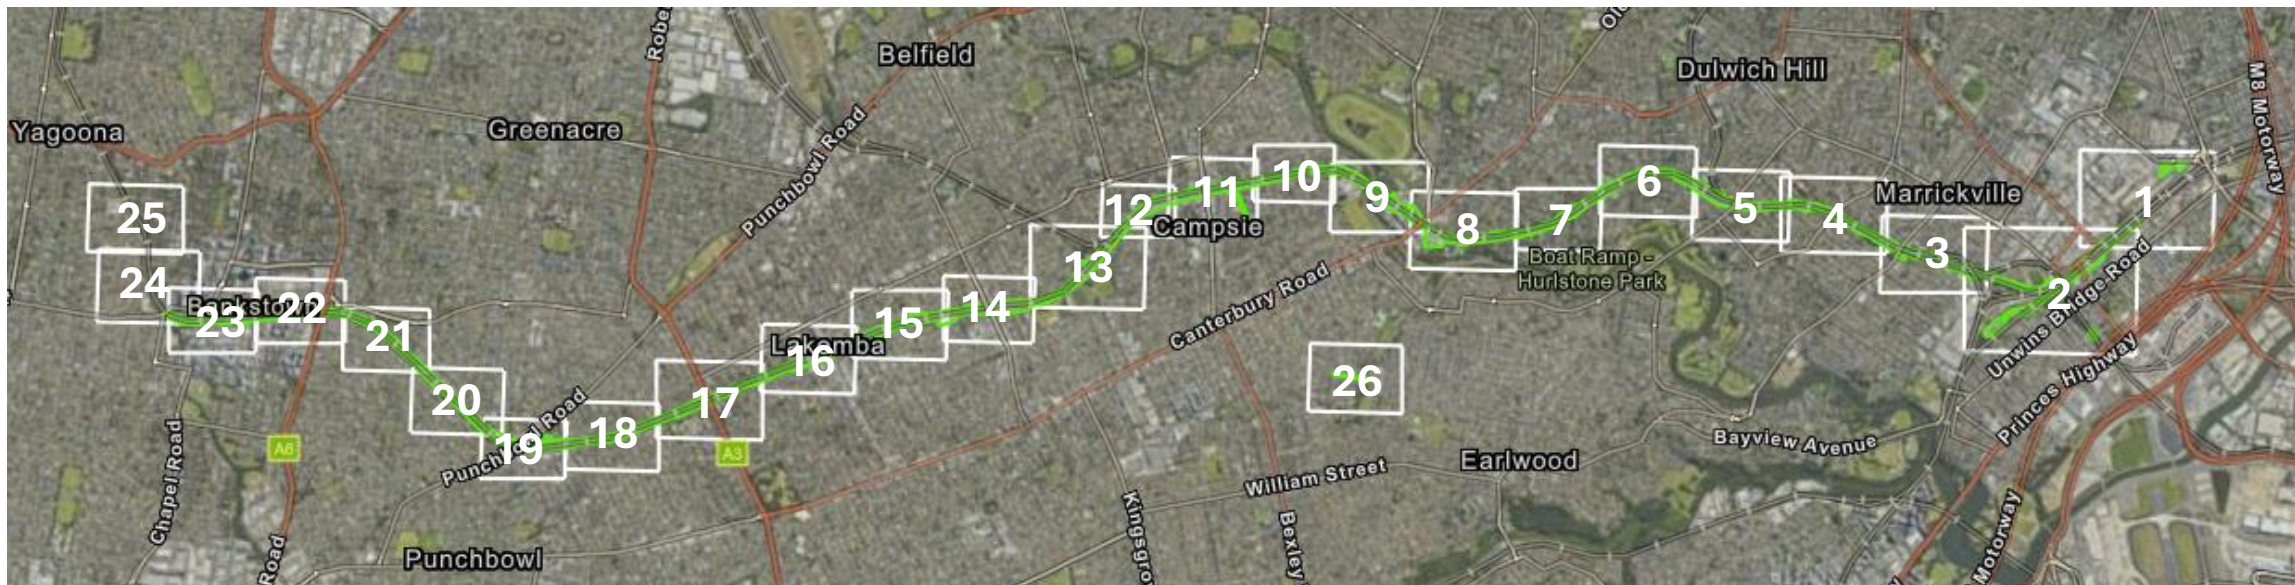

Revision 50



**JOHN
HOLLAND**

22 January 2026



Legend

- Environment
- EPL Features
 - EPL Water Discharge Points
 -
 - Principal Contractor Status
 -
 - EPL 21147 Premise Map Boundary
 -
 - EPL Exclusion Zone
 -
- Boundary and Chainage
 - Project Boundary
 -

**ENVIRONMENT PROTECTION LICENCE
MAP**

ILLAWARRA & VICTORIA ROAD

PAGE 1 OF 26

REVISION: EPL 21147 Premise Map Boundary
Rev50

Scale 1: 3271

22/01/2026

JOHN HOLLAND

SYDENHAM TO BANKSTOWN
John Holland & Laing O'Rourke Joint Venture



Legend

Environment

EPL Features

EPL Water Discharge Points



Principal Contractor Status



EPL 21147 Premise Map Boundary



EPL Exclusion Zone



Boundary and Chainage

Project Boundary



ENVIRONMENT PROTECTION LICENCE MAP


ILLAWARRA & VICTORIA ROAD

PAGE 2 OF 26

REVISION: EPL 21147 Premise Map Boundary
Rev50

Scale 1: 4244

22/01/2026

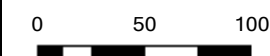

**JOHN
HOLLAND**



**SYDENHAM
TO BANKSTOWN**
John Holland & Laing O'Rourke Joint Venture



Legend

- Environment
- EPL Features
 - EPL Water Discharge Points
- Principal Contractor Status
- EPL 21147 Premise Map Boundary
- EPL Exclusion Zone

Boundary and Chainage

- Project Boundary

**ENVIRONMENT PROTECTION LICENCE
MAP**

ILLAWARRA & VICTORIA ROAD
PAGE 3 OF 26
REVISION: EPL 21147 Premise Map Boundary
Rev50

Scale 1: 2612
22/01/2026



**JOHN
HOLLAND**



**SYDENHAM
TO BANKSTOWN**
John Holland & Laing O'Rourke Joint Venture



Legend

- Environment
- EPL Features
 - EPL Water Discharge Points
- Principal Contractor Status
- EPL 21147 Premise Map Boundary
- EPL Exclusion Zone
- Boundary and Chainage
 - Project Boundary

ENVIRONMENT PROTECTION LICENCE
MAP

LIVINGSTONE ROAD BRIDGE
PAGE 4 OF 26
REVISION: EPL 21147 Premise Map Boundary
Rev50

Scale 1: 2612 22/01/2026
0 45 90 m



JOHN HOLLAND



SYDENHAM TO BANKSTOWN
John Holland & Laing O'Rourke Joint Venture



Legend

- Environment
- EPL Features
 - EPL Water Discharge Points
- Principal Contractor Status
- EPL 21147 Premise Map Boundary
- EPL Exclusion Zone
- Boundary and Chainage
 - Project Boundary

ENVIRONMENT PROTECTION LICENCE
MAP

ALBERMARLE ST & WARDELL RD
PAGE 5 OF 26
REVISION: EPL 21147 Premise Map Boundary
Rev50

Scale 1: 2359 22/01/2026
0 40 80 m



JOHN HOLLAND
Sydenham to Bankstown
John Holland & Laing O'Rourke Joint Venture



Legend

- Environment
- EPL Features
 - EPL Water Discharge Points
- Principal Contractor Status
- EPL 21147 Premise Map Boundary
- EPL Exclusion Zone

- Boundary and Chainage
 - Project Boundary

ENVIRONMENT PROTECTION LICENCE
MAP

EWART & GARNET ST

PAGE 6 OF 26

REVISION: EPL 21147 Premise Map Boundary
Rev50

Scale 1: 2359 22/01/2026

0 40 80 m



**JOHN
HOLLAND**



**SYDENHAM
TO BANKSTOWN**
John Holland & Laing O'Rourke Joint Venture



Legend

- Environment
- EPL Features
 - EPL Water Discharge Points
 -
 - Principal Contractor Status
 -
 - EPL 21147 Premise Map Boundary
 -
 - EPL Exclusion Zone
 -
- Boundary and Chainage
 - Project Boundary
 -

**ENVIRONMENT PROTECTION LICENCE
MAP**

FOORD AVE BRIDGE
PAGE 7 OF 26
REVISION: EPL 21147 Premise Map Boundary
Rev50

Scale 1: 2116 22/01/2026





**JOHN
HOLLAND**



**SYDENHAM
TO BANKSTOWN**
John Holland & Laing O'Rourke Joint Venture



Legend

Environment

EPL Features

EPL Water Discharge Points



Principal Contractor Status



EPL 21147 Premise Map Boundary



EPL Exclusion Zone



Boundary and Chainage

Project Boundary



ENVIRONMENT PROTECTION LICENCE
MAP


MELFORD ST & CHURCH ST

PAGE 8 OF 26

REVISION: EPL 21147 Premise Map Boundary
Rev50

Scale 1: 2609


22/01/2026

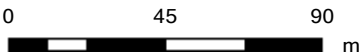

JOHN
HOLLAND



SYDENHAM
TO BANKSTOWN
John Holland & Laing O'Rourke Joint Venture

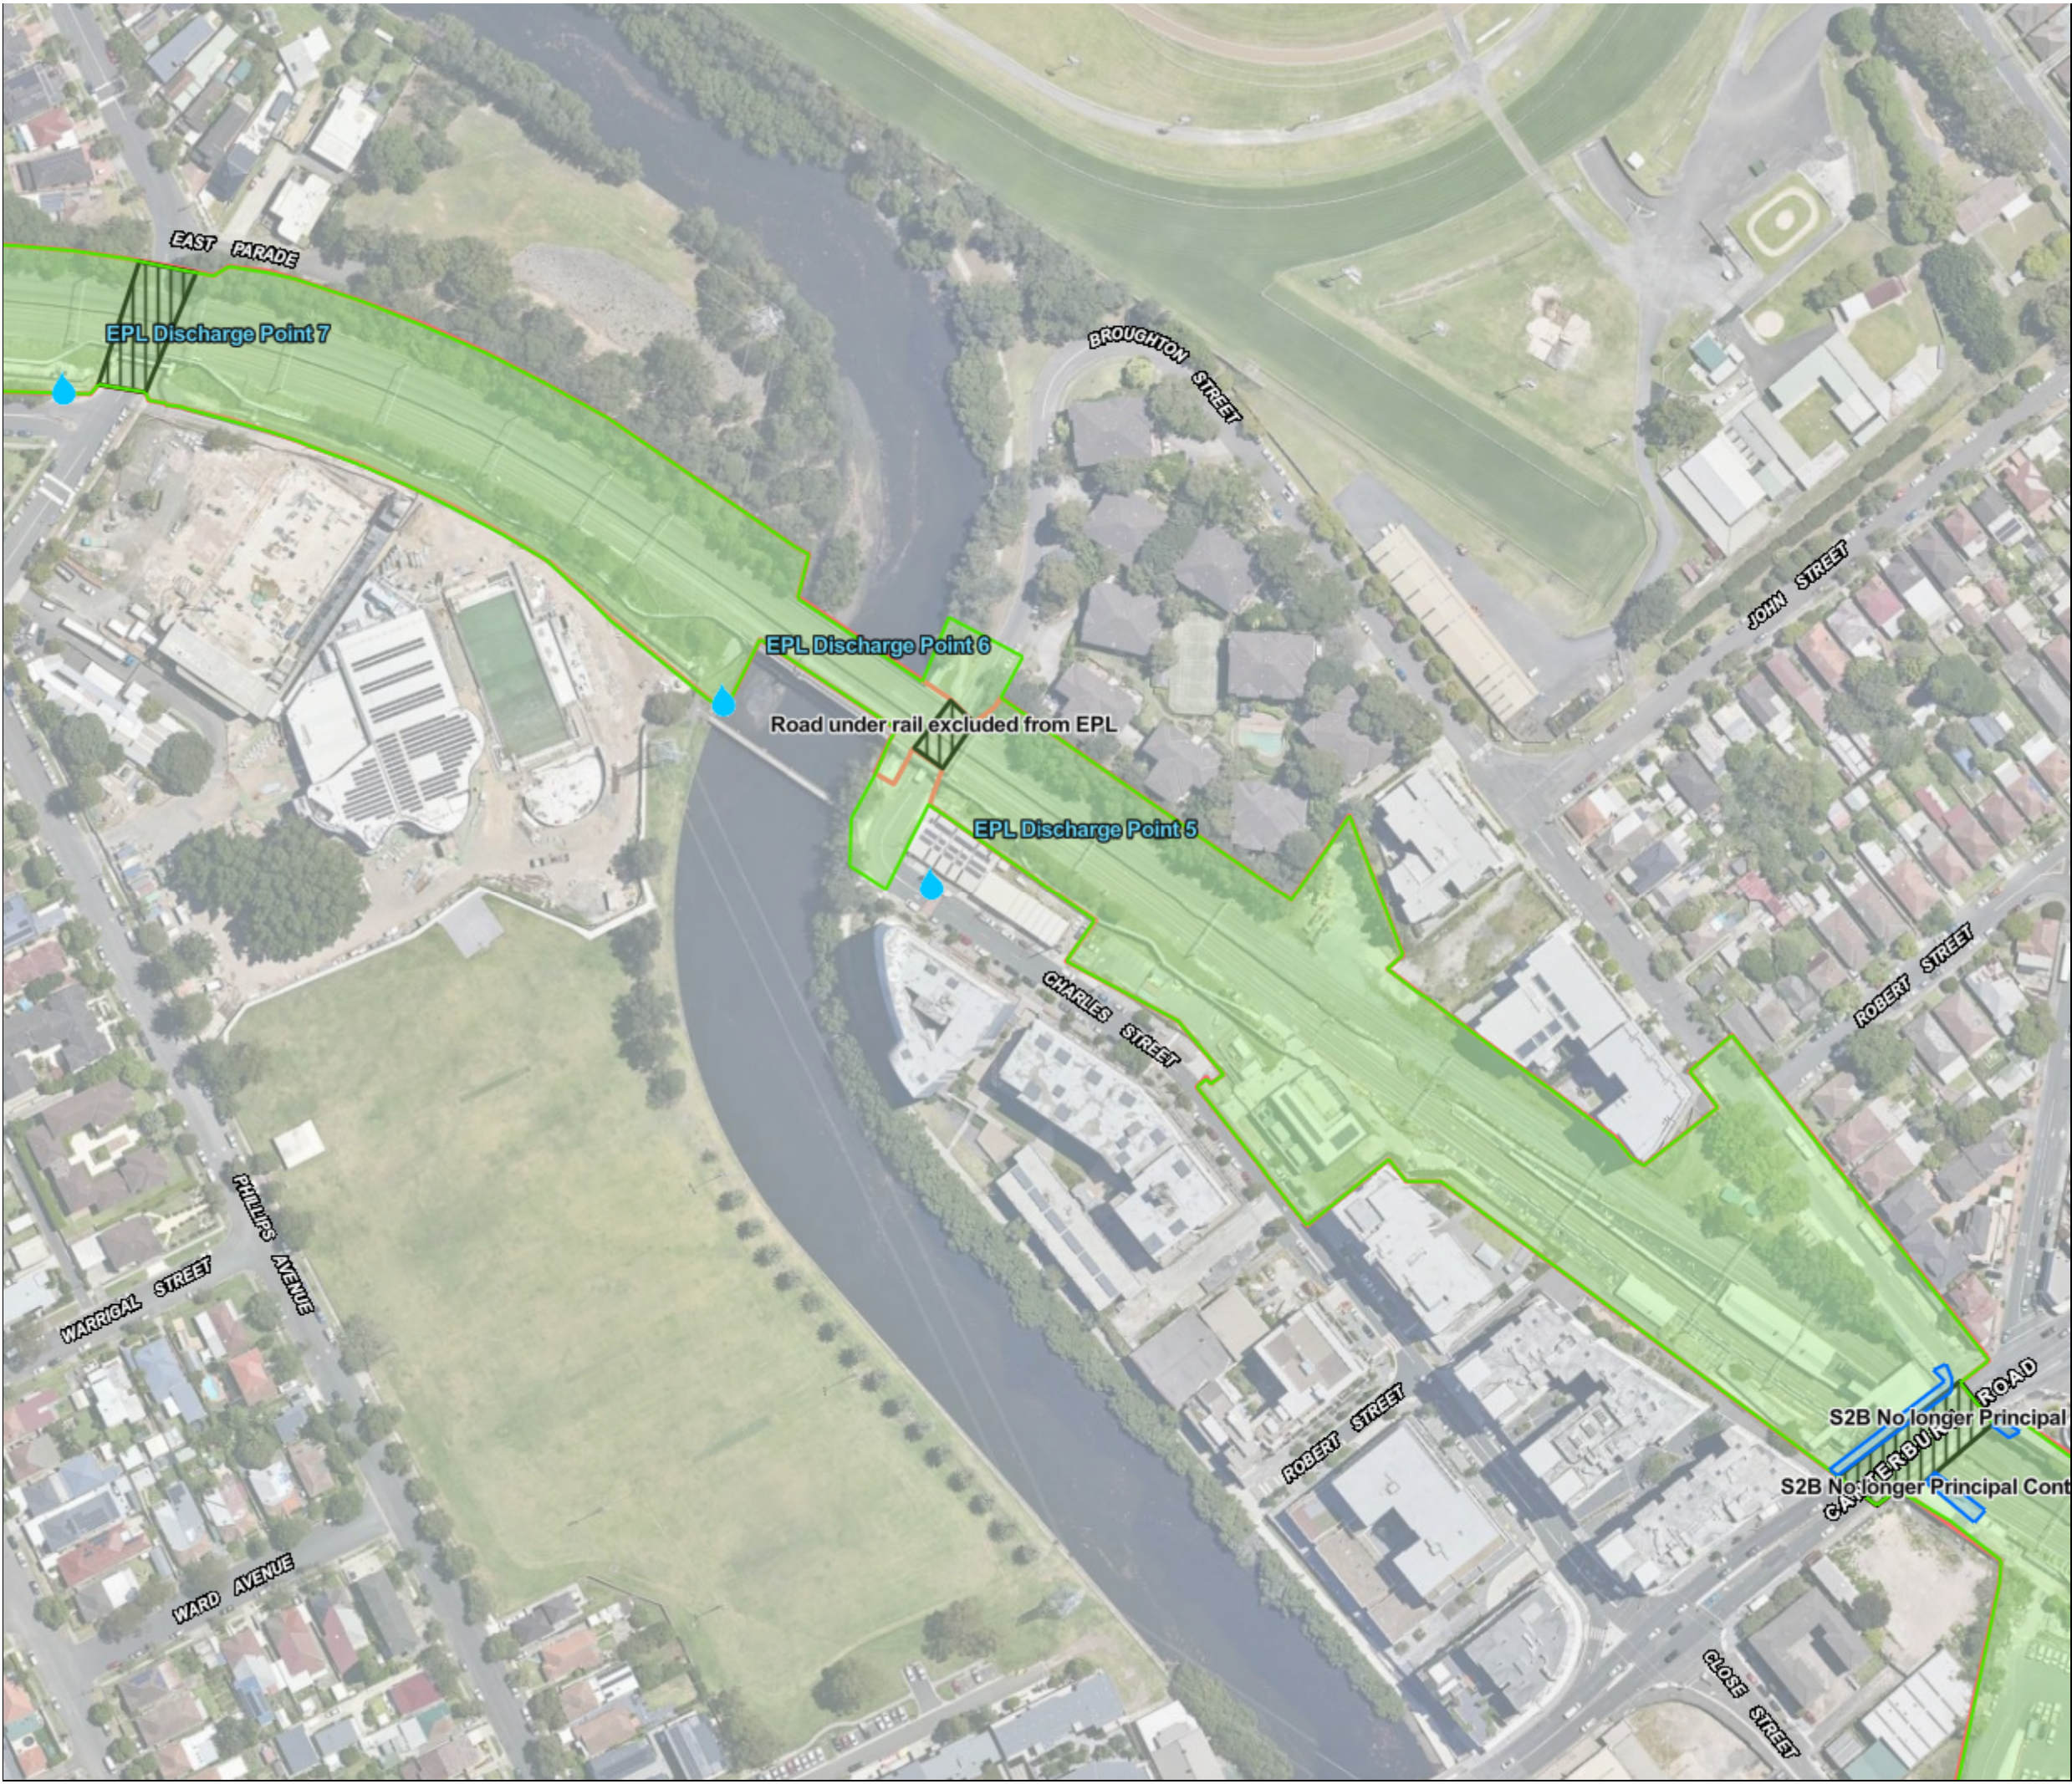

Legend

- Environment
- EPL Features
 - EPL Water Discharge Points
 -
 - Principal Contractor Status
 -
 - EPL 21147 Premise Map Boundary
 -
 - EPL Exclusion Zone
 -
- Boundary and Chainage
 - Project Boundary
 -

**ENVIRONMENT PROTECTION LICENCE
MAP**

CANTERBURY STATION & COOKS RIVER
PAGE 9 OF 26
REVISION: EPL 21147 Premise Map Boundary
Rev50

Scale 1: 2396
22/01/2026

JOHN HOLLAND

SYDENHAM TO BANKSTOWN
John Holland & Laing O'Rourke Joint Venture



Legend

- Environment
- EPL Features
 - EPL Water Discharge Points
 -
 - Principal Contractor Status
 -
 - EPL 21147 Premise Map Boundary
 -
 - EPL Exclusion Zone
 -
- Boundary and Chainage
 - Project Boundary
 -

**ENVIRONMENT PROTECTION LICENCE
MAP**

S PARADE & NOWRA LANE

PAGE 10 OF 26

REVISION: EPL 21147 Premise Map Boundary
Rev50

Scale 1: 1962 22/01/2026

0 35 70 m

**JOHN
HOLLAND**

**SYDENHAM
TO BANKSTOWN**
John Holland & Laing O'Rourke Joint Venture



Legend

- Environment
 - EPL Features
 - EPL Water Discharge Points
 -
 - Principal Contractor Status
 -
 - EPL 21147 Premise Map Boundary
 -
 - EPL Exclusion Zone
 -
- Boundary and Chainage
- Project Boundary
 -

**ENVIRONMENT PROTECTION LICENCE
MAP**

CAMPSIE STATION

PAGE 11 OF 26

REVISION: EPL 21147 Premise Map Boundary
Rev50

Scale 1: 2159

22/01/2026

03570

m

JOHN HOLLAND
Sydenham to Bankstown
John Holland & Laing O'Rourke Joint Venture



Legend

- Environment
- EPL Features
 - EPL Water Discharge Points
- Principal Contractor Status
- EPL 21147 Premise Map Boundary
- EPL Exclusion Zone
- Boundary and Chainage
 - Project Boundary

**ENVIRONMENT PROTECTION LICENCE
MAP**

LOCH ST & BELMORET
PAGE 12 OF 26
REVISION: EPL 21147 Premise Map Boundary
Rev50

Scale 1: 1798 22/01/2026

0 30 60 m



**JOHN
HOLLAND**



**SYDENHAM
TO BANKSTOWN**
John Holland & Laing O'Rourke Joint Venture



Legend

- Environment
- EPL Features
 - EPL Water Discharge Points
 -
 - Principal Contractor Status
 -
 - EPL 21147 Premise Map Boundary
 -
 - EPL Exclusion Zone
 -
- Boundary and Chainage
 - Project Boundary
 -

**ENVIRONMENT PROTECTION LICENCE
MAP**

BELMORET & REDMAN PDE

PAGE 13 OF 26

REVISION: EPL 21147 Premise Map Boundary
Rev50

Scale 1: 2794

22/01/2026

0 50 100 m

**JOHN
HOLLAND**

**SYDENHAM
TO BANKSTOWN**
John Holland & Laing O'Rourke Joint Venture



Legend

Environment

EPL Features

EPL Water Discharge Points



Principal Contractor Status



EPL 21147 Premise Map Boundary



EPL Exclusion Zone



Boundary and Chainage

Project Boundary



ENVIRONMENT PROTECTION LICENCE MAP


BELMORE STATION

PAGE 14 OF 26

REVISION: EPL 21147 Premise Map Boundary
Rev50

Scale 1: 2235

22/01/2026

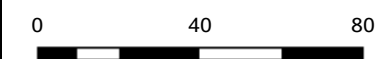

**JOHN
HOLLAND**



**SYDENHAM
TO BANKSTOWN**
John Holland & Laing O'Rourke Joint Venture



Legend

- Environment
- EPL Features
 - EPL Water Discharge Points
- Principal Contractor Status
- EPL 21147 Premise Map Boundary
- EPL Exclusion Zone
- Boundary and Chainage
 - Project Boundary

**ENVIRONMENT PROTECTION LICENCE
MAP**

BELMORE TO LAKEMBA STATION
PAGE 15 OF 26
REVISION: EPL 21147 Premise Map Boundary
Rev50

Scale 1: 2349 22/01/2026





**JOHN
HOLLAND**



**SYDENHAM
TO BANKSTOWN**
John Holland & Laing O'Rourke Joint Venture



Legend

- Environment
- EPL Features
 - EPL Water Discharge Points
- Principal Contractor Status
- EPL 21147 Premise Map Boundary
- EPL Exclusion Zone
- Boundary and Chainage
 - Project Boundary

**ENVIRONMENT PROTECTION LICENCE
MAP**

LAKEMBA STATION
PAGE 16 OF 26
REVISION: EPL 21147 Premise Map Boundary
Rev50

Scale 1: 2293 22/01/2026
0 40 80 m



Legend

Environment

EPL Features

EPL Water Discharge Points



Principal Contractor Status



EPL 21147 Premise Map Boundary



EPL Exclusion Zone



Boundary and Chainage

Project Boundary



ENVIRONMENT PROTECTION LICENCE MAP


WILEY PARK STATION

PAGE 17 OF 26

REVISION: EPL 21147 Premise Map Boundary
Rev50

Scale 1: 2601

22/01/2026

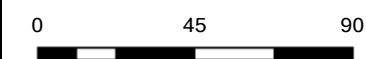

**JOHN
HOLLAND**



**SYDENHAM
TO BANKSTOWN**
John Holland & Laing O'Rourke Joint Venture



Legend

- Environment
 - EPL Features
 - EPL Water Discharge Points
 -
- Principal Contractor Status
 -
- EPL 21147 Premise Map Boundary
 -
- EPL Exclusion Zone
 -
- Boundary and Chainage
 - Project Boundary
 -

**ENVIRONMENT PROTECTION LICENCE
MAP**

WILEY PARK TO PUNCHBOWL STATION

PAGE 18 OF 26

REVISION: EPL 21147 Premise Map Boundary
Rev50

Scale 1: 2315

22/01/2026

0 40 80 m

JOHN HOLLAND

SYDENHAM TO BANKSTOWN
John Holland & Laing O'Rourke Joint Venture



Legend

Environment

EPL Features

EPL Water Discharge Points



Principal Contractor Status



EPL 21147 Premise Map Boundary



EPL Exclusion Zone



Boundary and Chainage

Project Boundary



ENVIRONMENT PROTECTION LICENCE MAP


PUNCHBOWL STATION

PAGE 19 OF 26

REVISION: EPL 21147 Premise Map Boundary
Rev50

Scale 1: 2056

22/01/2026

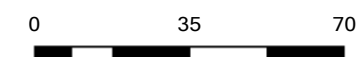

**JOHN
HOLLAND**



**SYDENHAM
TO BANKSTOWN**
John Holland & Laing O'Rourke Joint Venture



Legend

- Environment
 - EPL Features
 - EPL Water Discharge Points
 -
 - Principal Contractor Status
 -
 - EPL 21147 Premise Map Boundary
 -
 - EPL Exclusion Zone
 -
 - Boundary and Chainage
 - Project Boundary
 -

**ENVIRONMENT PROTECTION LICENCE
MAP**

PUNCHBOWL TO BANKSTOWN
PAGE 20 OF 26
REVISION: EPL 21147 Premise Map Boundary
Rev50

Scale 1: 2247

22/01/2026

04080


m

John Holland & Laing O'Rourke Joint Venture



Legend

- Environment
- EPL Features
- EPL Water Discharge Points
- Principal Contractor Status
- EPL 21147 Premise Map Boundary
- EPL Exclusion Zone

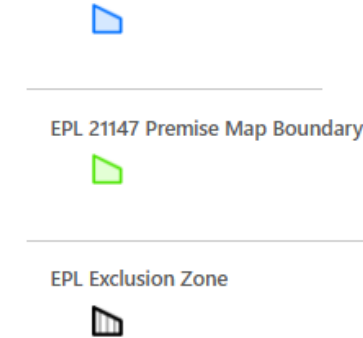

Boundary and Chainage




ENVIRONMENT PROTECTION LICENCE
MAP

PUNCHBOWL TO BANKSTOWN

PAGE 21 OF 26

REVISION: EPL 21147 Premise Map Boundary
Rev50



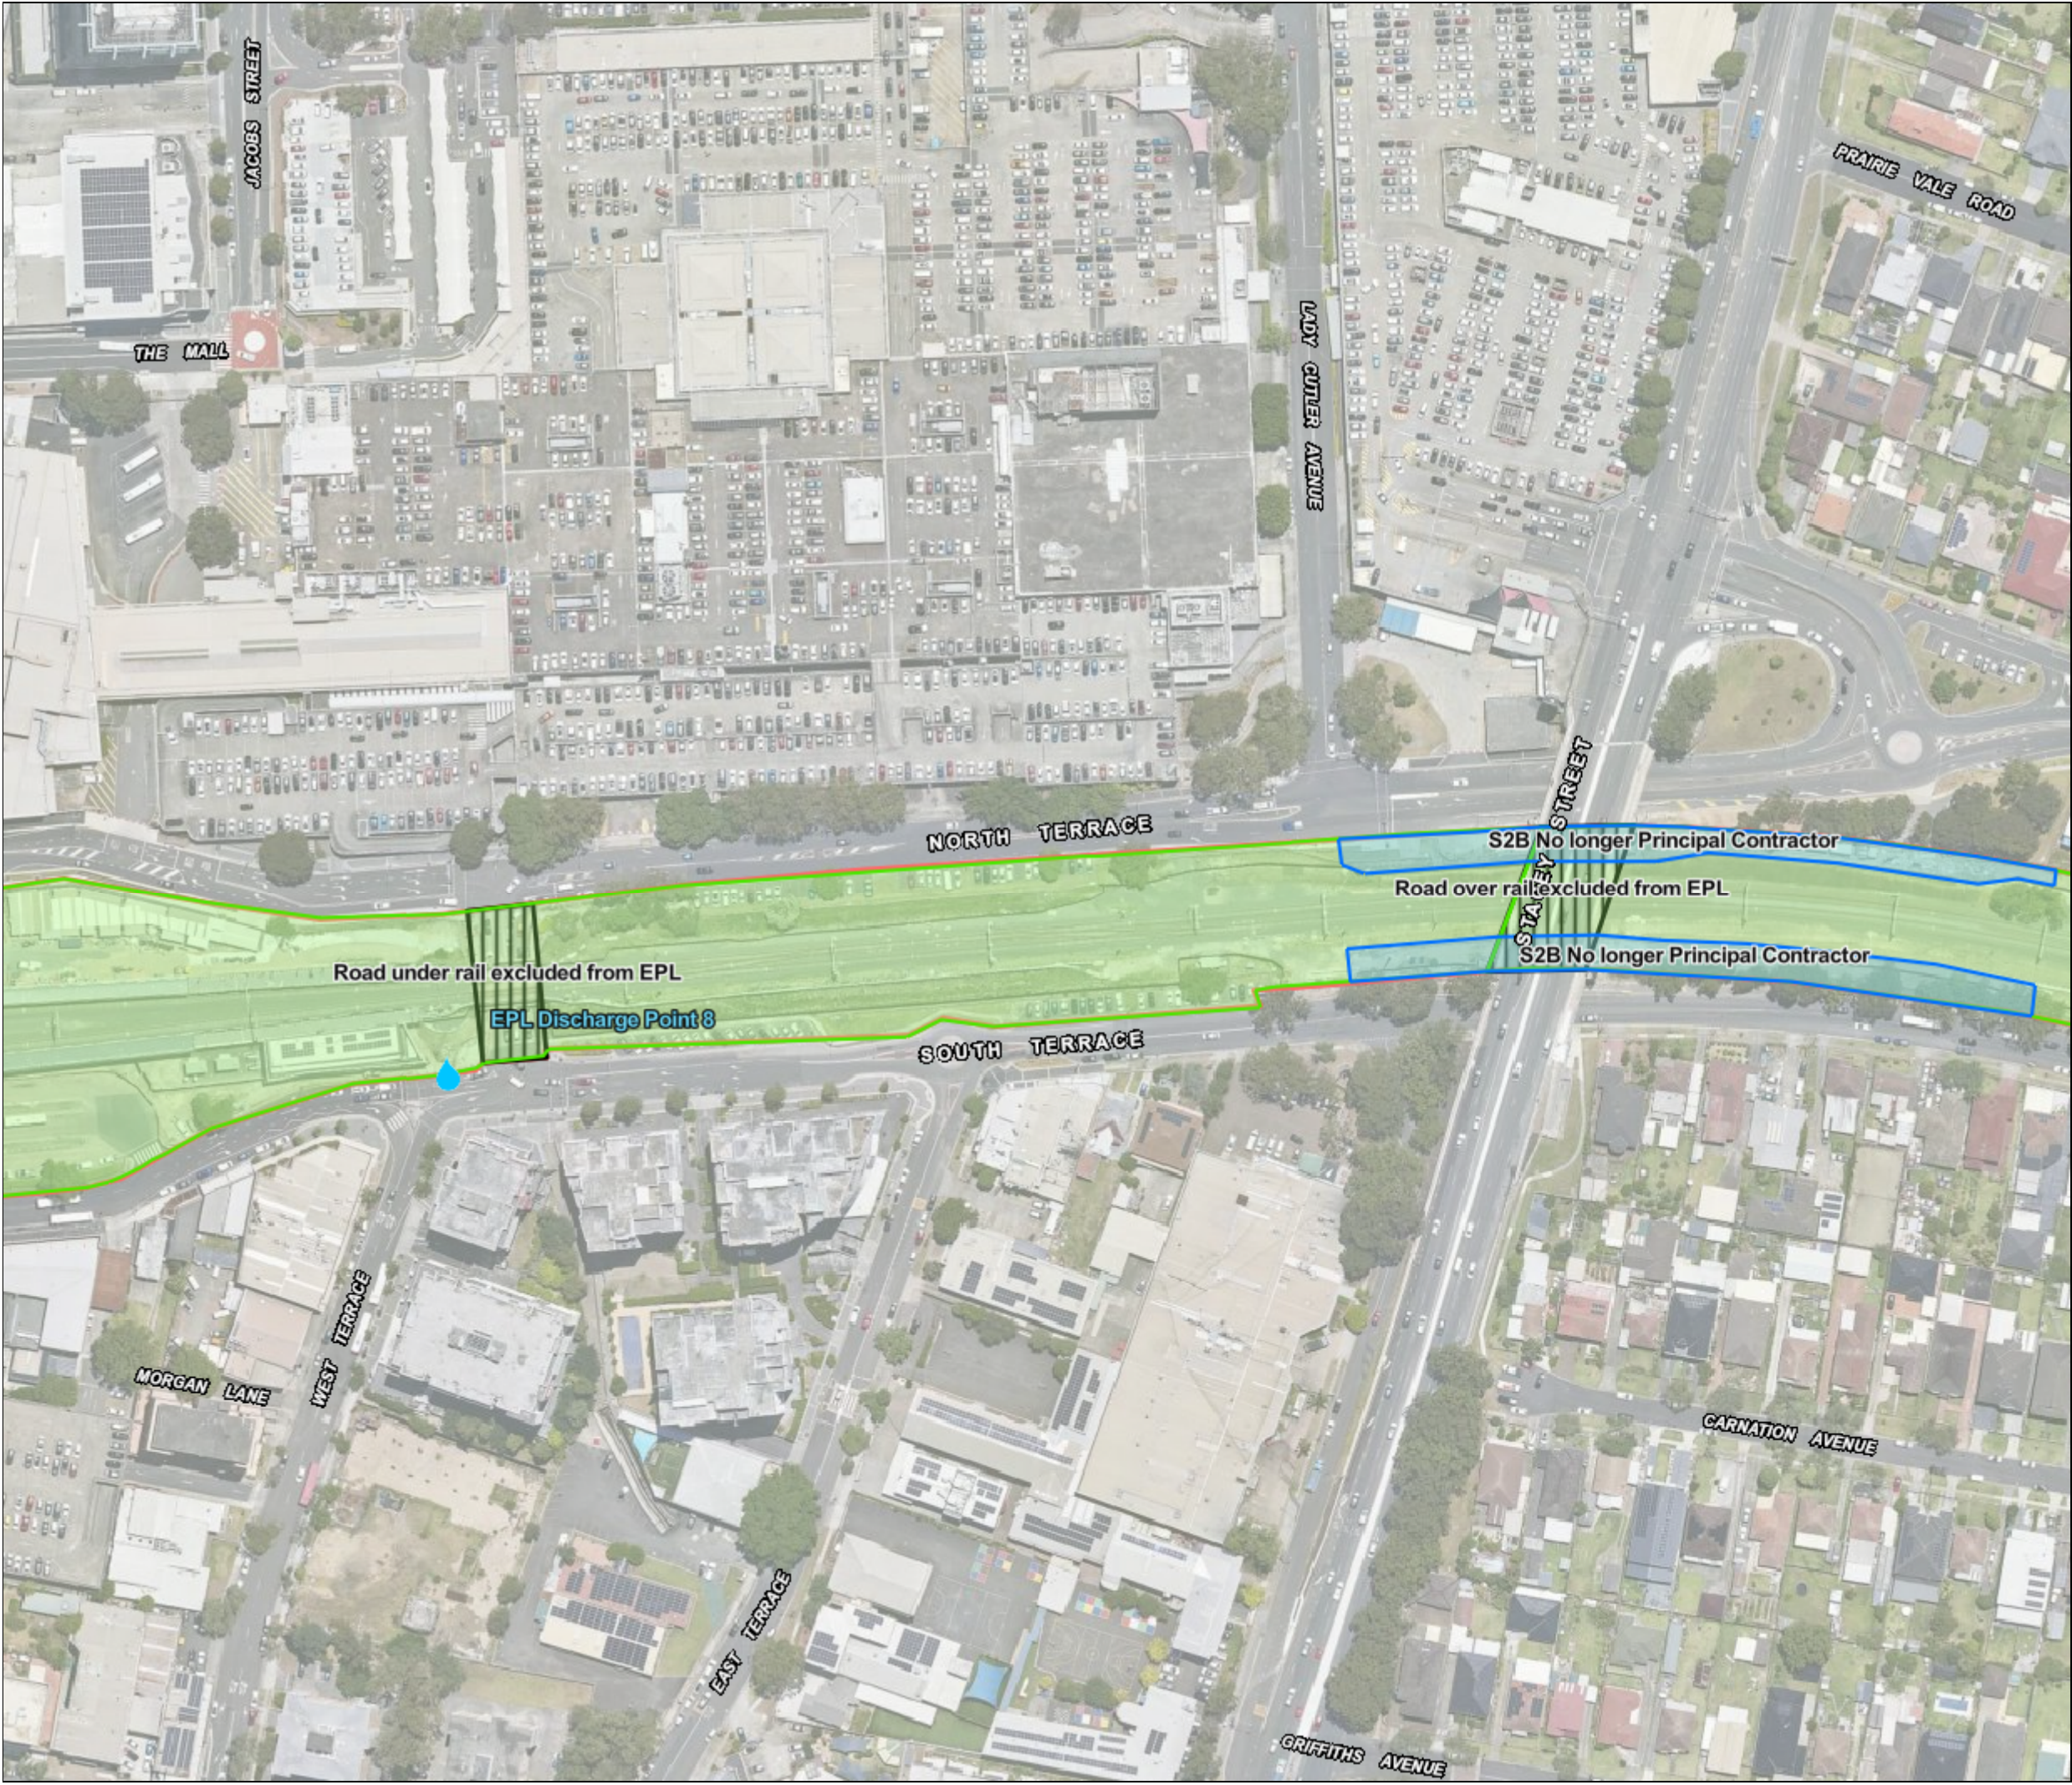

Legend

- Environment
- EPL Features
 - EPL Water Discharge Points
 -
 - Principal Contractor Status
 -
 - EPL 21147 Premise Map Boundary
 -
 - EPL Exclusion Zone
 -
- Boundary and Chainage
 - Project Boundary
 -

**ENVIRONMENT PROTECTION LICENCE
MAP**

SOUTH & NORTH TERRACE
PAGE 22 OF 26
REVISION: EPL 21147 Premise Map Boundary
Rev50

Scale 1: 2181 22/01/2026

**JOHN
HOLLAND**

**SYDENHAM
TO BANKSTOWN**
John Holland & Laing O'Rourke Joint Venture



Legend

- Environment
- EPL Features
- EPL Water Discharge Points
 - Principal Contractor Status
 - EPL 21147 Premise Map Boundary
 - EPL Exclusion Zone
- Boundary and Chainage
- Project Boundary

**ENVIRONMENT PROTECTION LICENCE
MAP**

BANKSTOWN STATION

PAGE 23 OF 26

REVISION: EPL 21147 Premise Map Boundary
Rev50

Scale 1: 2181

22/01/2026

0 35 70 m



Legend

Environment

EPL Features

EPL Water Discharge Points



Principal Contractor Status



EPL 21147 Premise Map Boundary



EPL Exclusion Zone



Boundary and Chainage

Project Boundary



**ENVIRONMENT PROTECTION LICENCE
MAP**


BANKSTOWN TO YAGOONA

PAGE 24 OF 26

REVISION: EPL 21147 Premise Map Boundary
Rev50

Scale 1: 2498

22/01/2026

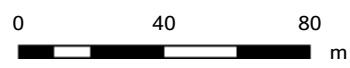

**JOHN
HOLLAND**

**SYDENHAM
TO BANKSTOWN**
John Holland & Laing O'Rourke Joint Venture



Legend

- Environment
- EPL Features
- EPL Water Discharge Points
- Principal Contractor Status
- EPL 21147 Premise Map Boundary
- EPL Exclusion Zone
- Boundary and Chainage
- Project Boundary

ENVIRONMENT PROTECTION LICENCE
MAP

BANKSTOWN TO YAGOONA

PAGE 25 OF 26

REVISION: EPL 21147 Premise Map Boundary
Rev50

Scale 1: 2320

22/01/2026

04080

m

John Holland & Laing O'Rourke Joint Venture



Legend

Environment

EPL Features

EPL Water Discharge Points



Principal Contractor Status



EPL 21147 Premise Map Boundary



EPL Exclusion Zone



Boundary and Chainage

Project Boundary



ENVIRONMENT PROTECTION LICENCE MAP


FEEDER 704 REMOVAL

PAGE 26 OF 26

REVISION: EPL 21147 Premise Map Boundary
Rev50

Scale 1: 2289

22/01/2026

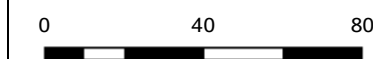

**JOHN
HOLLAND**



**SYDENHAM
TO BANKSTOWN**
John Holland & Laing O'Rourke Joint Venture